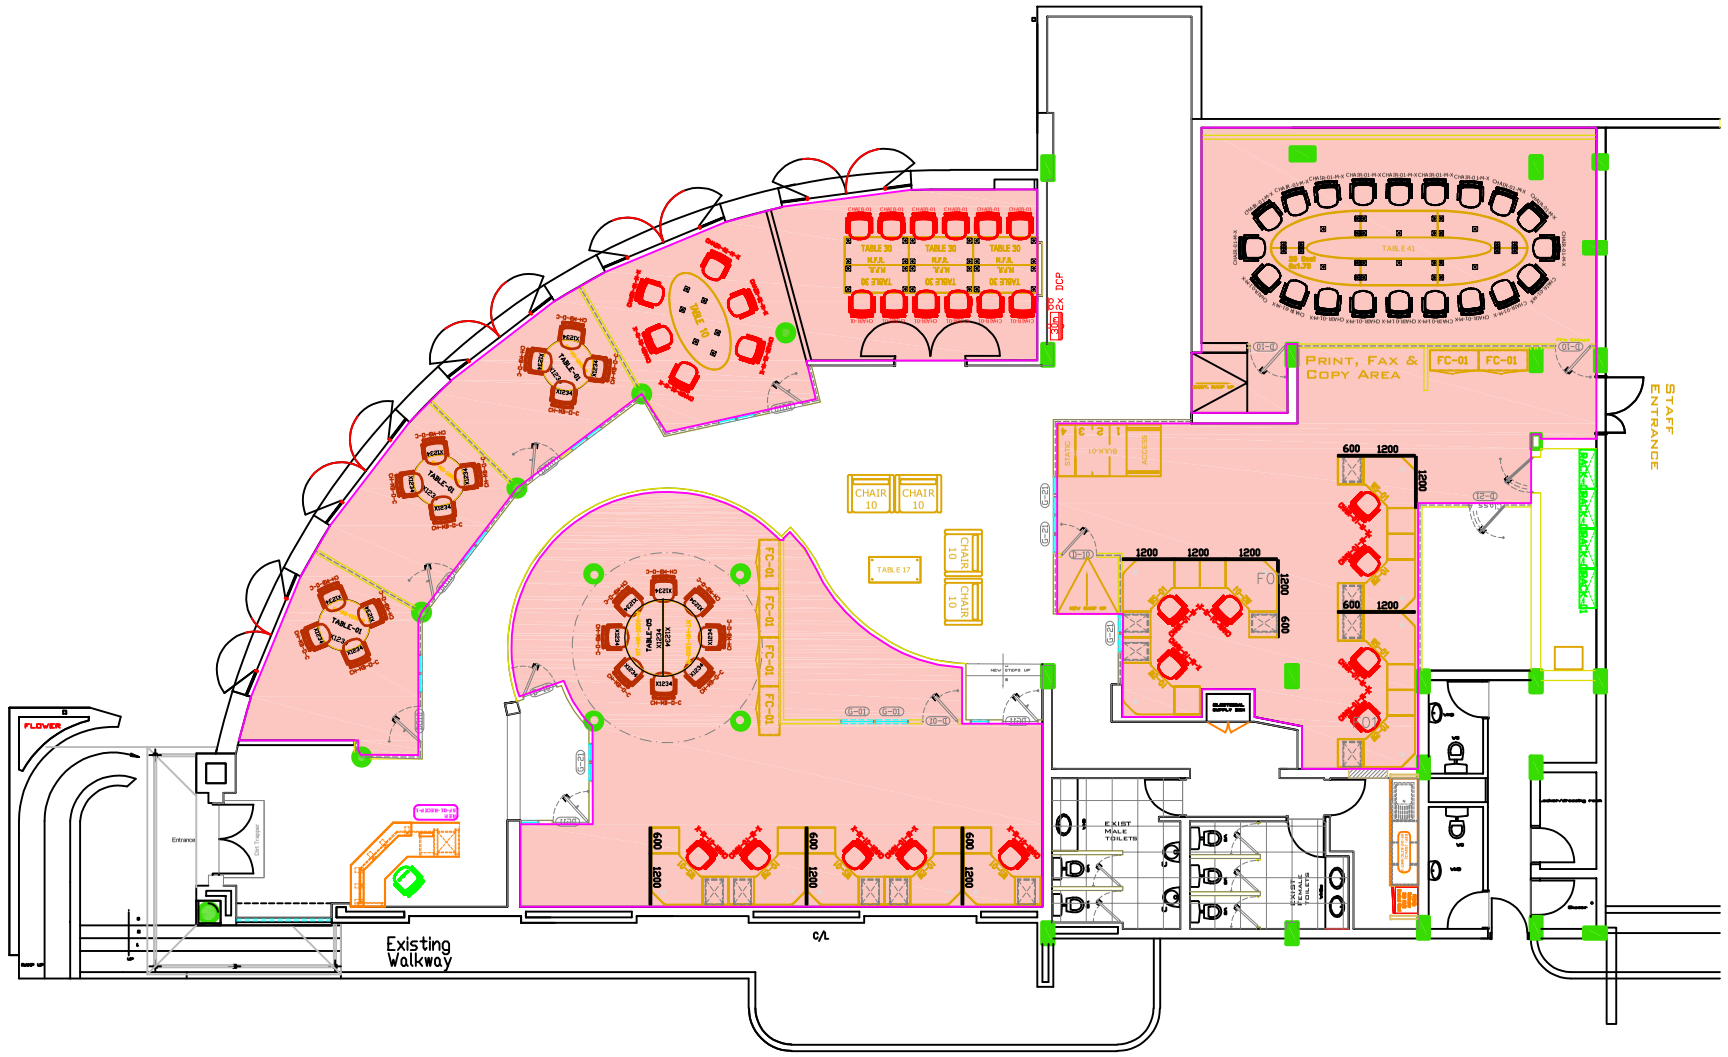

colored area new

290m2 lower ground floor

SCHEDULE: Floor Finishes

CARPETS

REF.	LOCATION	MANUFACTURER	RANGE	PRODUCT	RATIO
FC-01	Floors	Belgotex	STORM	AVALANCHE	10%
		(Alter.)	FLEX	SOLID	10%
	Floors	Belgotex	STORM	BLIZZARD	15%
		(Alter.)	FLEX	GROUNDED	15%
	Floors	Belgotex	STORM	HAIL DAMAGE	75%
		(Alter.)	FLEX	STRENGTH	75%
				Rev.7 - 31/10/2022	

ALL PLANS AND DOCUMENTS ARE THE SOLE PROPERTY OF SARS CORPORATE REAL ESTATE (CRE). NO REPRODUCTION MAY BE MADE WITHOUT THE WRITTEN CONSENT OF SARS CRE.
NOTE : ALL DIMENSIONS MUST BE VERIFIED ON SITE BEFORE THE COMMENCEMENT OF WORK.

AMENDMENT SCHEDULE

DATE	NO	AMENDMENT
26-10-08	P4	Issued for Construction.
27-10-08	P5	Seat numbers amended for floor reference.

NORTH

APPROVALS

CRE Prof Services:

CRE FM Ops:

Health & Safety:

DIST:

Security:

CLIENT:

KHANYISA

DATE 02/2024

SCALE 1:100 (A0)

DRAWN BY GM

ACC MNGR TH

BUILD CODE HO-09-PT

DWG NO khanyisa-02

REMEDY INC. NUM

AMEND NO Pro16

Drawing Description

Floor finishes

LEVEL lower ground

SARS

Space Planning:
Professional Services
PHYSICAL FACILITIES