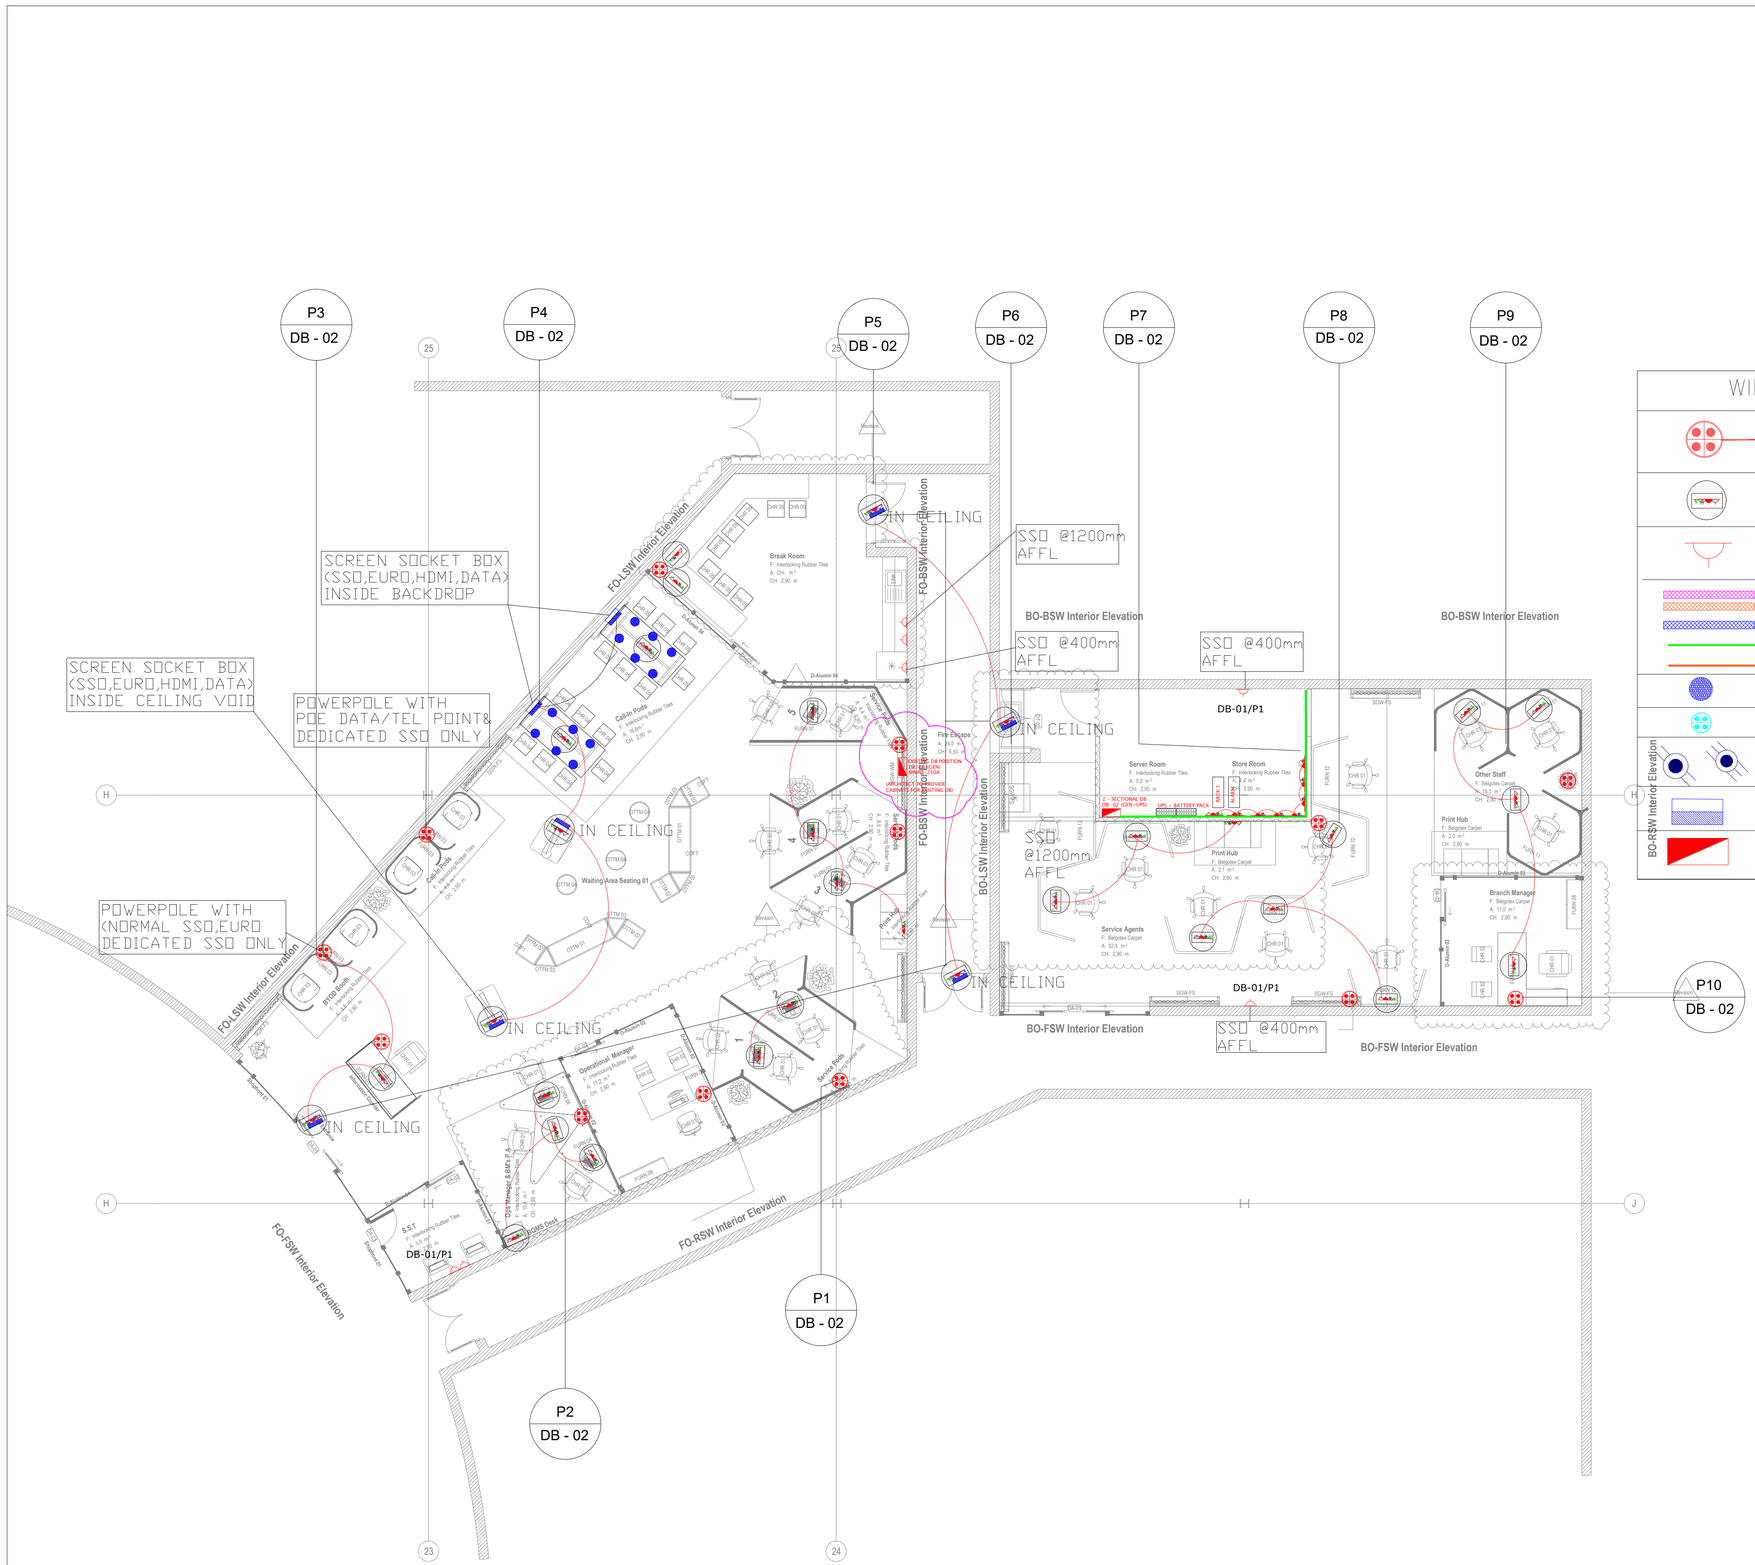

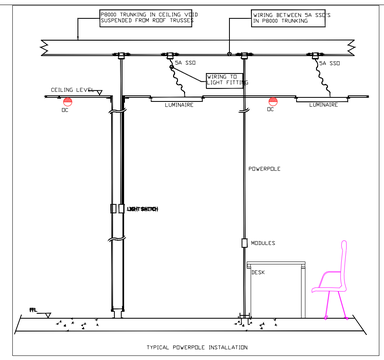

TYPICAL POWERPOLE INSTALLATION

WIREWAYS LEGEND:

- MOVEABLE 4-COMPARTMENT POWER-POLE WITH 60 MM FLEXIBLE SHEATH FIXED ONTO FALSE CEILLING
- SOCKET MODULES ON POWERSKIRTING/ DESK/ POWER POLE/ CEILLING VOID: SSO, EURO, HDMI, USB, BLUE PLUG, DATA/TEL
- SINGLE SOCKET OUTLET, TOPAZ RANGE
- 200mm CABLOFIL WIREMESH CABLE TRAY SYSTEM - ICT & SE
- 300mm CABLOFIL WIREMESH CABLE TRAY SYSTEM - POWER
- 2-CHANNEL POWERKSITING
- P9000 CABLE TRUNKING WITH 5A UNSWITCHED SOCKET
- NOTE PAD WIRELESS CHARGING PORTS + DATA POINT
- POWERPOLE SPARE SPACES IN CEILLING
- SINGLE PHASE/ 3-PHASE ISOLATOR
- SOCKET POWERBOX (4X2 BLUE SSO,EURO,HDMI,DATA)
- 2-SECTIONAL DB: GENERATOR + UPS SUPPLIED DISTRIBUTION BOARD

COPYRIGHT

In accordance with the relevant clauses of the Copyright Act (Act 98 of 1978) relating to assignment, all documents prepared by **Celankobe** in connection with the project remain the property and copyright of **Celankobe**, subject to their use by the client for the particular project to which this document relates, and the client shall not be entitled, either directly or indirectly, to make use of the document(s) for any additional or similar works or publish the same except with the prior consent from **Celankobe**

GENERAL NOTES

1. All general notes apply to all drawings, details, specifications & any supplementary information: all contractual documentation.
2. The contractor is responsible for checking all levels & dimensions on site when setting out, prior to commencing construction & cross checking all building dimensions during the construction process. Read only figured dimensions, indicated in millimetres, & do not scale. Any discrepancies are to be reported in writing to **Celankobe** prior to continuation of work.
3. The contractor is responsible for the works co-ordination & programming of the works. All consultant & shop drawings are to be cross checked with **Celankobe** drawings. Any discrepancies are to be reported in writing to **Celankobe** prior to continuation of work.
4. The contractor is responsible for reporting any deviation from **Celankobe** drawings & specifications. Written approval is required from edifice design prior to construction & installation commencing.
5. **Celankobe** accepts no responsibility for errors resulting from the misinterpretation 0f drawings or specifications. If in doubt, query details.
6. The contractor is responsible for: compliance with all applicable SABS 0400 standards, manufacturer's installation instructions, procedures & recommendations & local authority regulations in respect of the full scope of the works. This requirement shall not be deemed to be superseded by the provisions of any other contract document.
7. The contractor is responsible for construction procedures & methodology being carried out & implemented in strict accordance with the latest occupational health & safety act & regulations.
8. The contractor is responsible for checking all opening sizes & vertical & horizontal position prior to the construction, manufacture & installation of fitted items. Any discrepancies are to be reported in writing to **Celankobe** prior to continuation of work.
9. The contractor is responsible for the provision of guarantees for all materials, installations & systems, to be issued to **Celankobe** at practical completion.
10. All structural work is to be designed, detailed, specified & supervised by the structural engineer & is to be carried out in strict accordance with this. All structural work is to be built from the engineer's drawings and the stability is to be certified by the structural engineer on completion of the works.
11. Drawings are only to be read for the purpose intended.
12. Refer to project data sheet for comprehensive notes & specifications.

REVISION

KEY PLAN

CELANKOBE
Engineering & Architectural Consultants
CENTURION
T: +27 87 152 0083
T: +27 81 466 4295
57 MAHONIE, DORINGKLOOF, CENTURION

PROJECT TITLE

PROPOSED SARS RANDFONTEIN OFFICES
RANDFONTEIN, TAMBOTIE MALL

CLIENT

SOUTH AFRICAN REVENUE AUTHORITY SERVICES (SARS)

THE SIGNATURE HERETO CONFIRMS THAT THE		
SIGNATORY HAS INSPECTED THE PLANS AND IS	SIGN	
AUTHORISED TO ACCEPT & APPROVE THEM ENTIRELY	DATE	
DRAWING TITLE: POWER LAYOUT		
	DATE	10/09/2024
	DRAWN	BM
	CHECKED	JD
	SCALE	SCALE 1:50
RESPONSIBLE PROFESSIONAL		
JAMA DLAMINI	PR NUMBER	200970283
SHEET NUMBER 04	SIGN / DATE	

SIZE	DRAWING NO	REVISION
A1	SARSR_EE_001_00_T	02