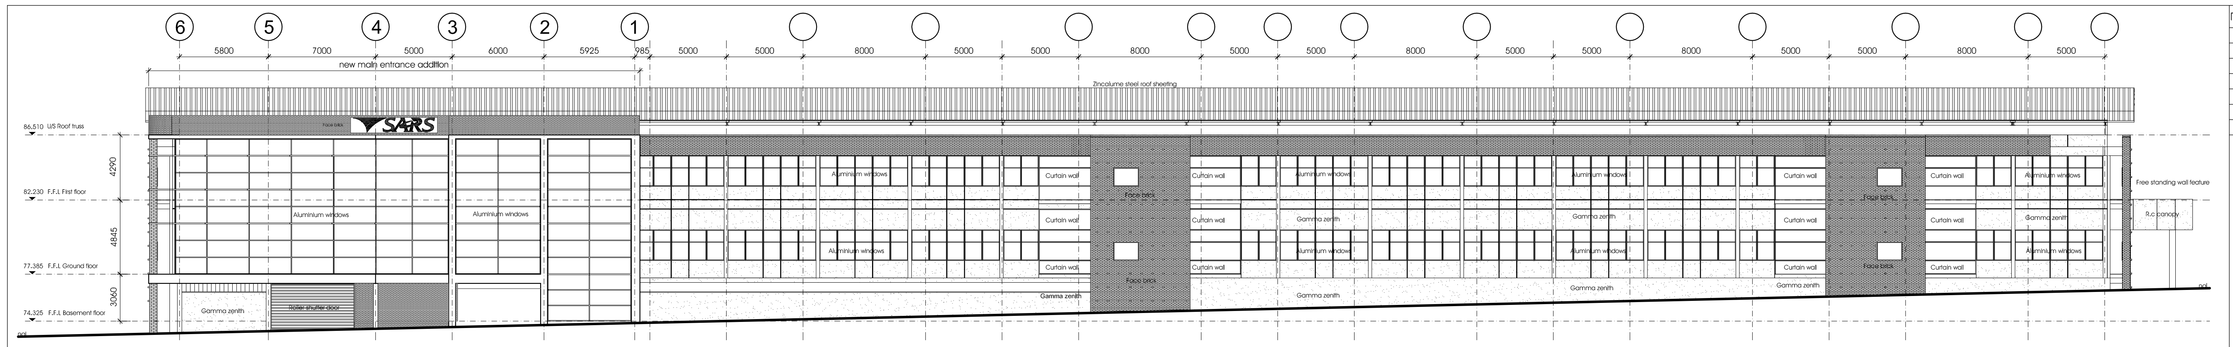

North Elevation Scale 1:200

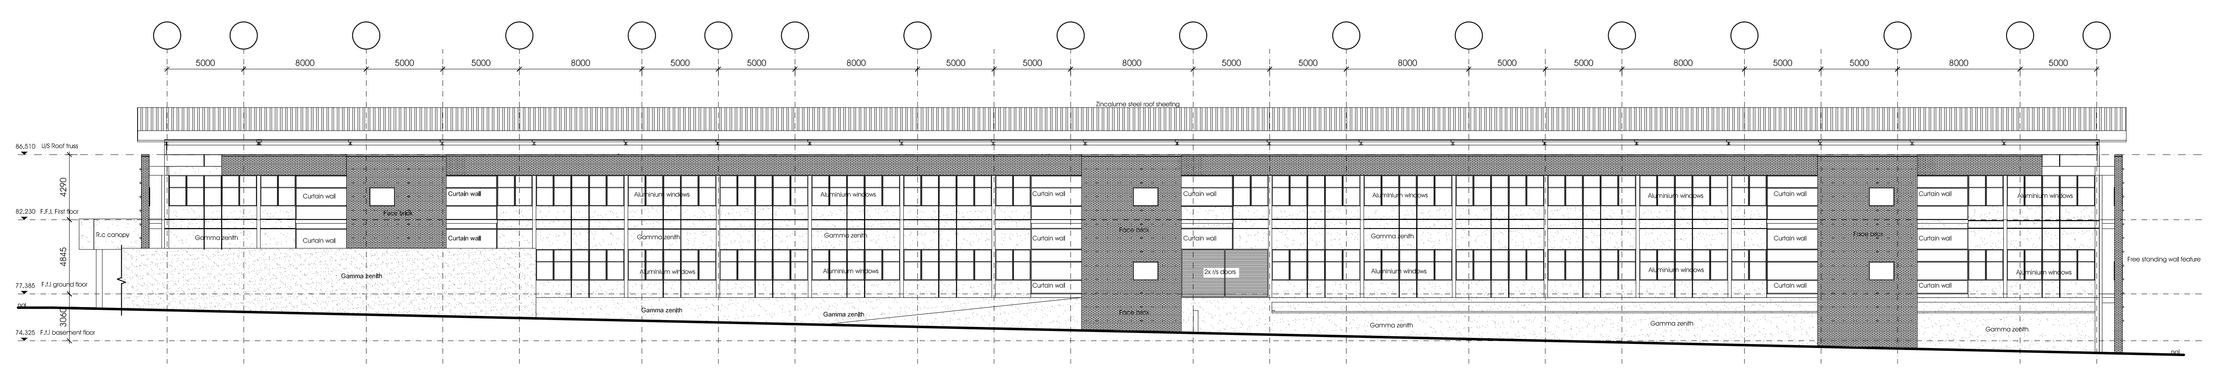

South Elevation Scale 1:200

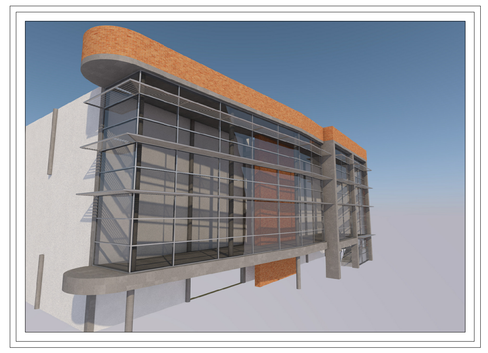

C:\Users\Charles.jiyane.CSMENG\Desktop\SARS Building\image001.jpg

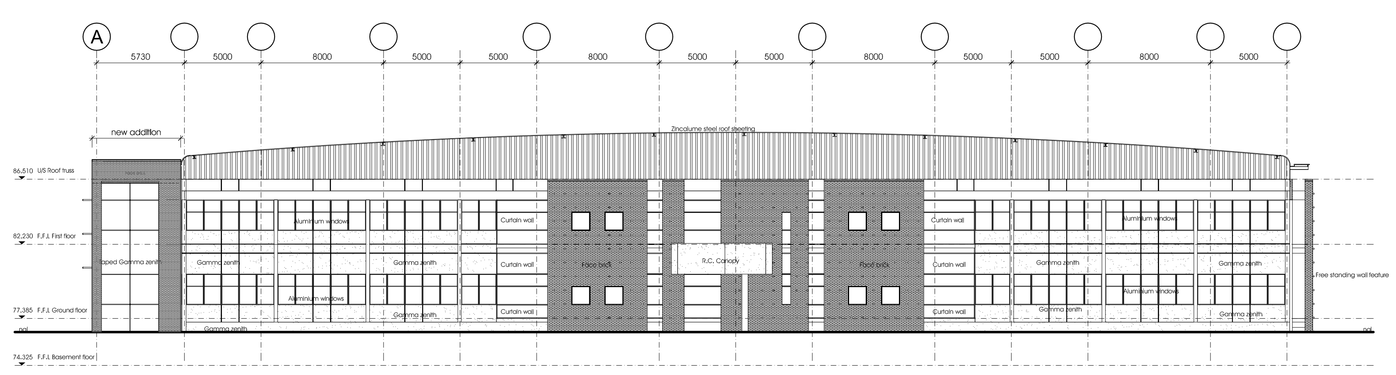

West Elevation Scale 1:200

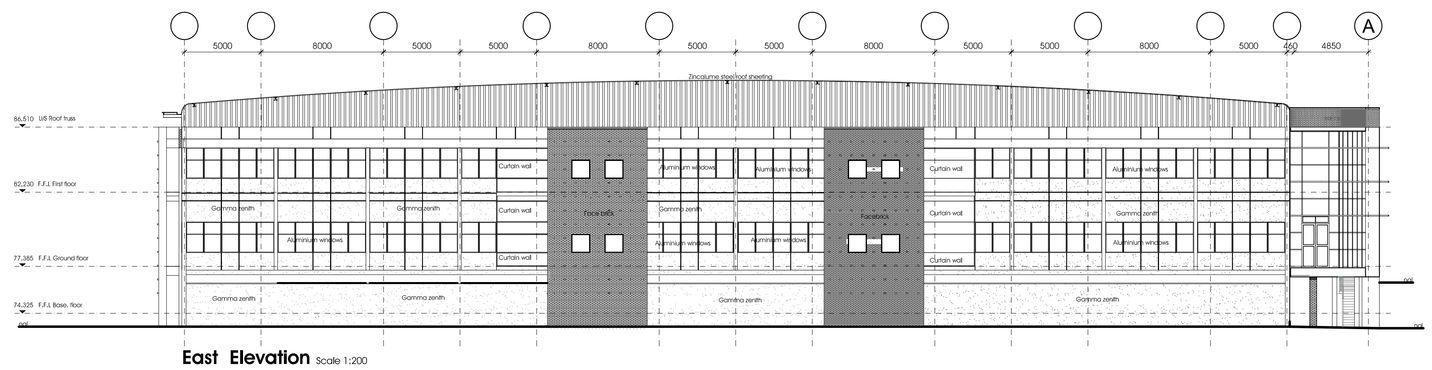

East Elevation Scale 1:200

Rev. No.	Date	By	Amendment

Client

SARS

Consultant:

Discipline: Architecture

Project:
PROPOSED NEW ADDITION FOR THE MAIN ENTRANCE FOR SARS AT ALBERTON,GAUTENG ON ERF 1087, REDRUTH EXT. 6

Signed by:

Client:

Architect: Markus Meyer

Drawing title:
ELEVATIONS

Date:	12 October 2015	Designed	M. Meyer
Stage:	For Information	Drawn	C. Jiyane
Scale:	1:200	Checked	M. Meyer
Size:	A1	Revision	A

Dwg No: 0370001C/S/400

Issued for: FOR COUNCIL SUBMISSION