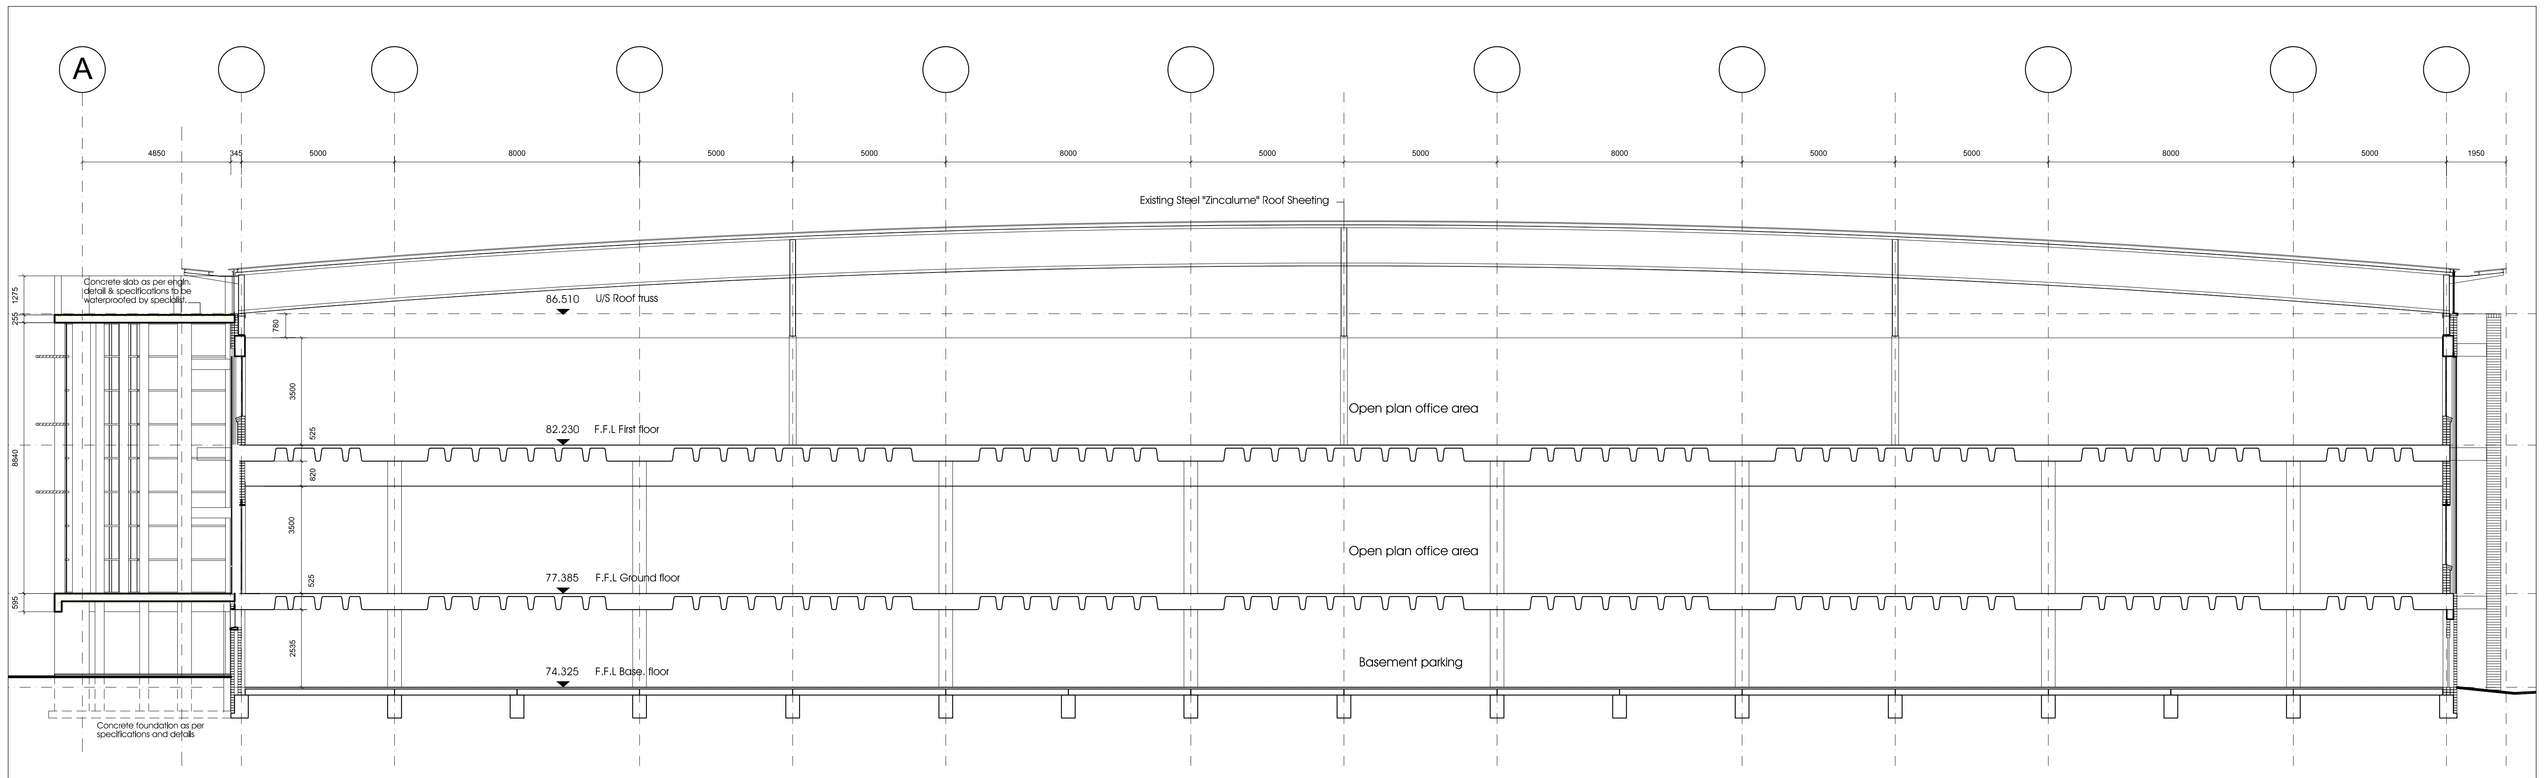

Section A-A Scale 1:100

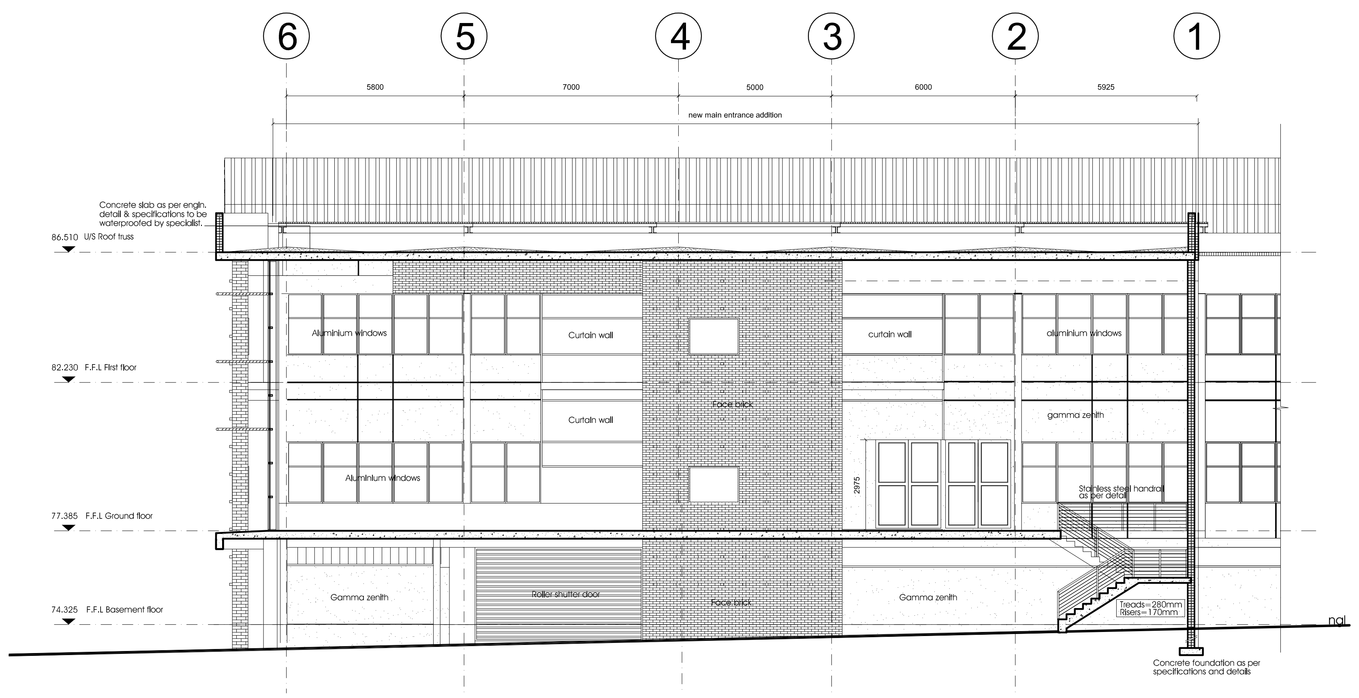

Section B-B Scale 1:100

Rev. No.	Date	By	Amendment

Client

SARS

Consultant:

Discipline: Architecture

Project:

PROPOSED NEW ADDITION FOR THE MAIN ENTRANCE FOR SARS AT ALBERTON,GAUTENG ON ERF 1087, REDRUTH EXT. 6

Signed by:

Client:

Architect: Marius Meyer

Drawing title:

SECTIONS A-A & B-B.

Date:	12 October 2015	Designed	M. Meyer
Stage:	For Information	Drawn	C. Jyane
Scale:	1:100	Checked	M. Meyer
Size:	A1	Revision	A

Dwg No: 0370001C/S/300

Issued for: FOR COUNCIL SUBMISSION