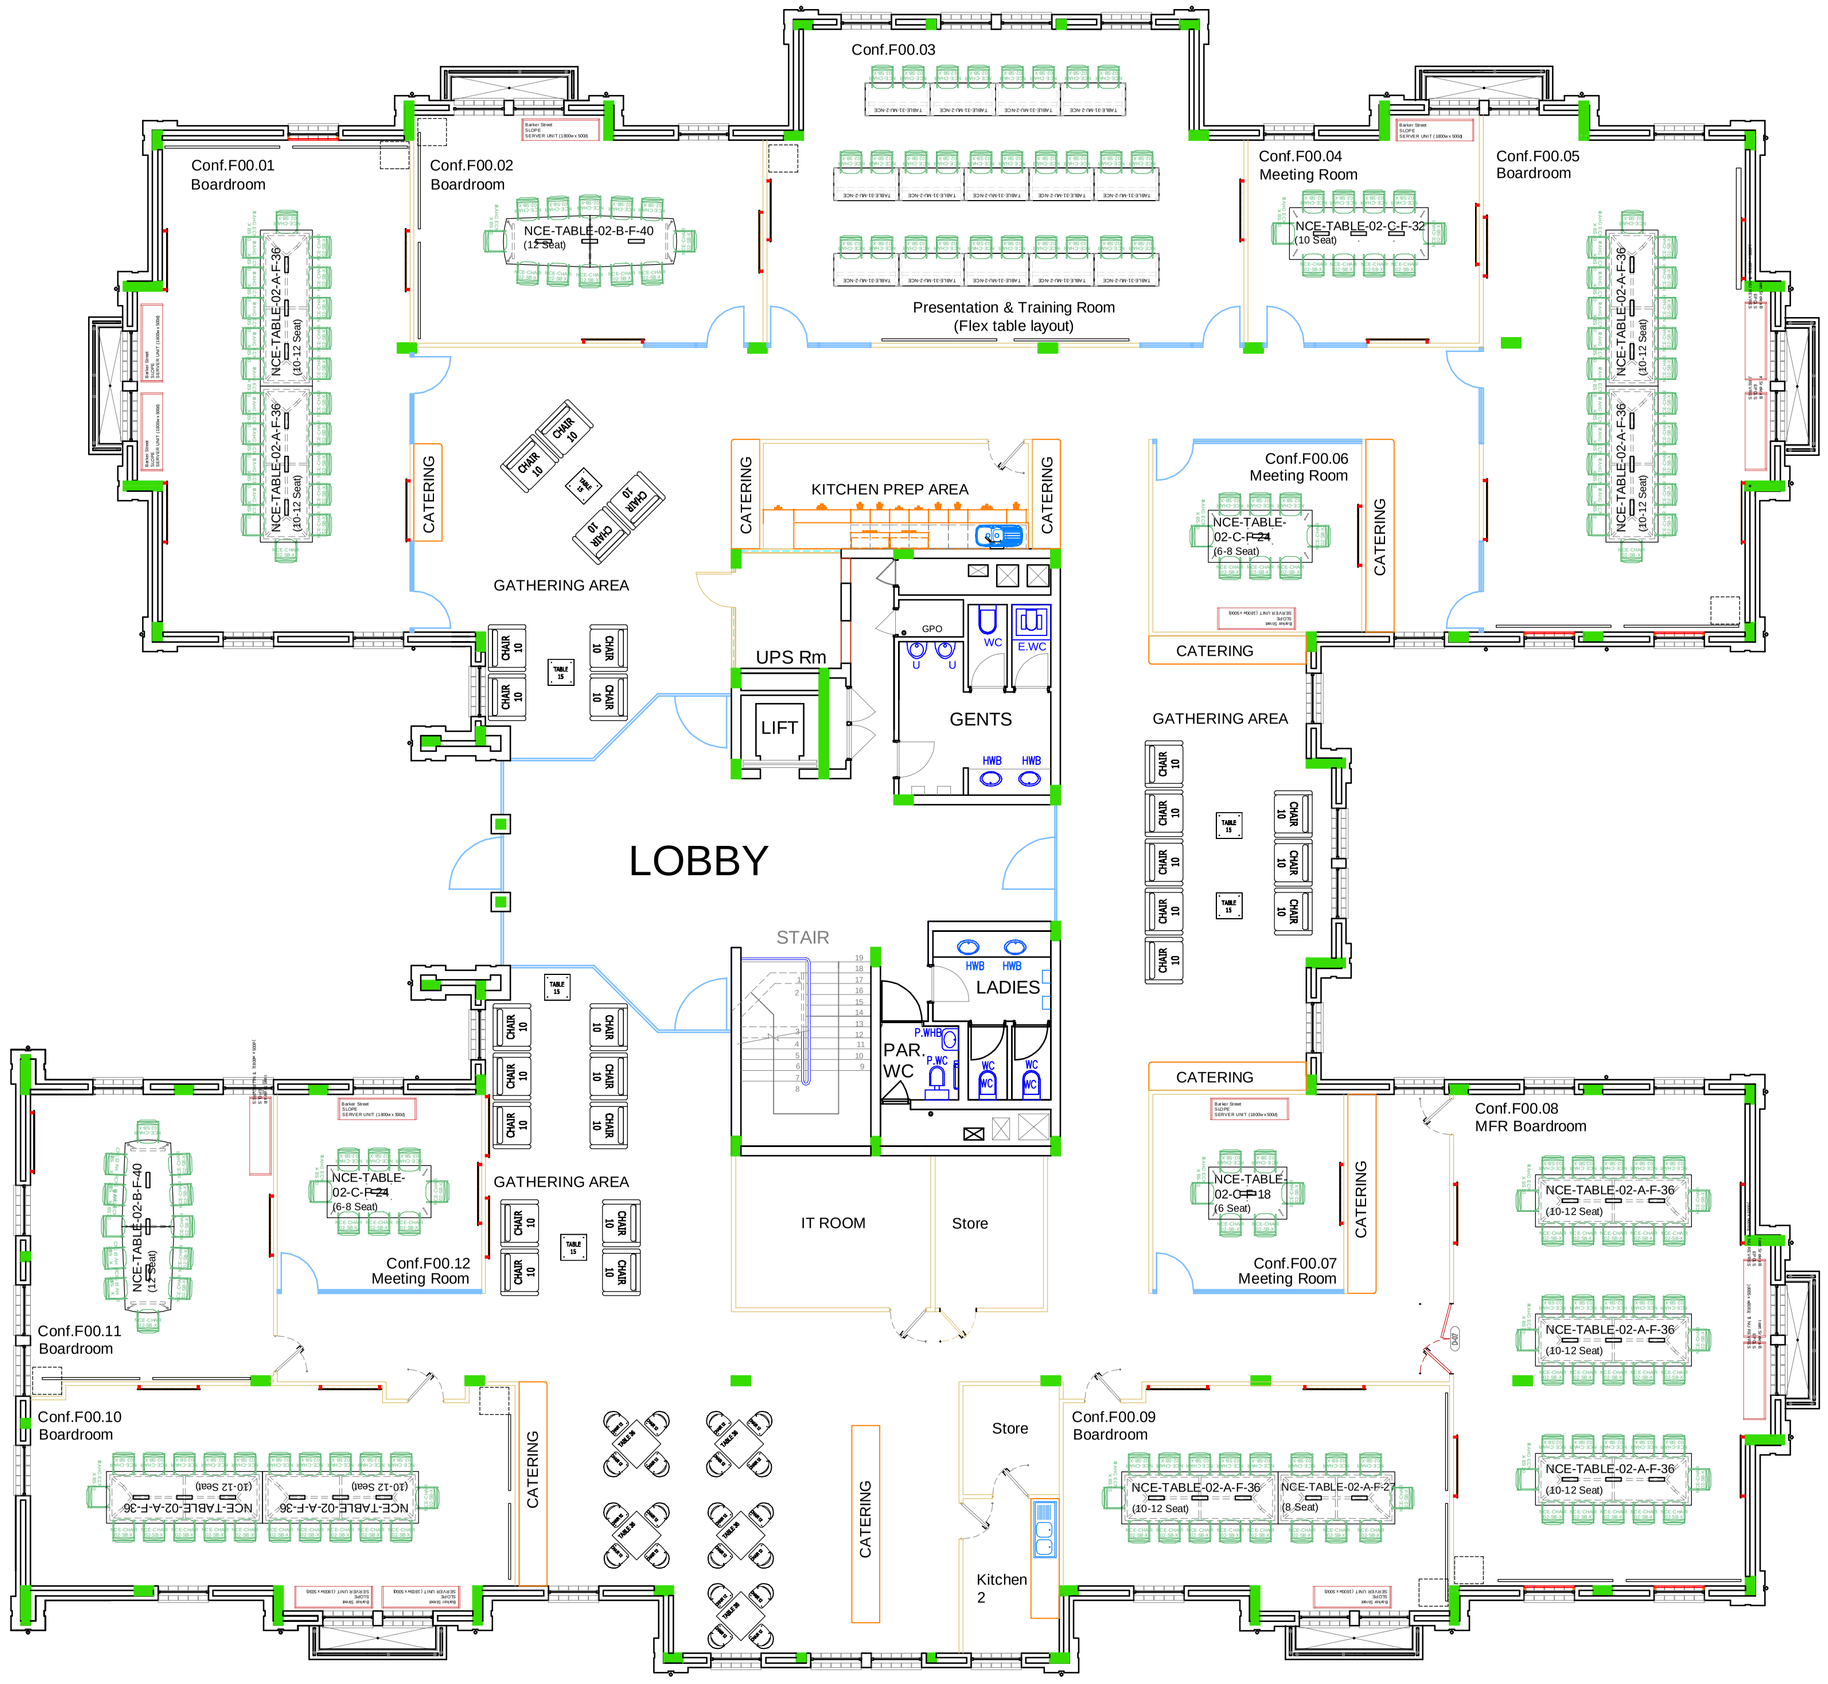

HO Consolidation

Lehae La SARS - BLOCK F-00

Conferencing Centre

Scale 1:100 (A1)

Furniture Plan: SARS

Furniture Standards

AGILE FURNITURE SPECIFICATIONS

SARS PHYSICAL FACILITIES SPACE PLANNING

SERVER UNIT - TYPE A

Code: NCE-CPD-03-SERVER-A-F

Created: 22-08-2022
Last Revised: 21-05-2024

1,8m wide Slope Server Unit - Type A

Image: NCE-CPD-03-SERVER-A-2

FINISHES

Case: Wood effect Melawood.
Forbo: Linoleum to selected spec.
Legs: Stainless Steel brushed.

Corner (Waterfall) - Specialised Extruded aluminium corner profile.

COLOUR FINISH

Replace **F** with number code.

Forbo Furniture Linoleum: satin matt surface with warm and fine texture finish.

1 - Vapour 4177	NCE-CPD-03-SERVER-A-**1**
2 - Pewter 4155	NCE-CPD-03-SERVER-A-**2**
3 - Smokey Blue 4179	NCE-CPD-03-SERVER-A-**3**
4 - Midnight Blue 4181	NCE-CPD-03-SERVER-A-**4**
5 - Orange Blast 4186	NCE-CPD-03-SERVER-A-**5**
6 - Pistachio 4183	NCE-CPD-03-SERVER-A-**6**

CAD Furniture Symbol:

Barker Street
NCE-CPD-03-SERVER-A-F
SERVER UNIT (1800w x 500d)

CODE Description
NCE CPD 03 SERVER A F

FUNCTION: NCE workplaces
CUPBOARD:
CATALOGUE NO:
FUNCTION:
TYPE:
FINISH: Forbo Finish

Barcode:
SARS to apply barcodes - Not Vendor.

TECHNICAL INFORMATION

Dimensions: 1800 wide x 500mm deep. Height to match boardroom Table.

Product: Matching or exceeding equal to Barker Steel Slope Server unit. All specifications to match product without exception.

Colours: Encasement (bottom, top, sides & back) finished in Melawood wood grain. Drawer Fronts in slected Forbo Linoleum.

Bend Profile: Bend profile from extruded aluminium profile.

Local Content: Steel: 100% Local Content. Board: 100% local content.

Supplier: Plasticised sticker fixed out of sight, stating: Supplier, physical address and contact details. All units to carry a minimum 5 year warranty under normal office environement conditions.
The specifications as contained in this document are the minimum SARS requirements. Manufacturer to take accountability to supply high performance, aesthetically elegant product.

Furniture Standards

AGILE FURNITURE SPECIFICATIONS

SARS PHYSICAL FACILITIES SPACE PLANNING

SERVER UNIT - TYPE B

Code: NCE-CPD-03-SERVER-B-F

Last Revised: 22-08-2022

1,8m wide Conflex Server Unit - Type B

FINISHES

Case: Furniture Linoleum
Fronts: Wood effect Melawood.
Legs: Polished Aluminium.

Corner (Waterfall) - Specialised Extruded aluminium corner profile.

COLOUR FINISH

Replace **F** with number code.

Forbo Furniture Linoleum: satin matt surface with warm and fine texture finish.

1 - Vapour 4177	NCE-CPD-03-SERVER-B-**1**
2 - Pewter 4155	NCE-CPD-03-SERVER-B-**2**
3 - Smokey Blue 4179	NCE-CPD-03-SERVER-B-**3**
4 - Midnight Blue 4181	NCE-CPD-03-SERVER-B-**4**
5 - Orange Blast 4186	NCE-CPD-03-SERVER-B-**5**
6 - Pistachio 4183	NCE-CPD-03-SERVER-B-**6**

CAD Furniture Symbol:

Barker Street
NCE-CPD-03-SERVER-B-F
SERVER UNIT (1800w x 500d)

CODE Description
NCE CPD 03 SERVER B F

FUNCTION: NCE workplaces
CUPBOARD:
CATALOGUE NO:
FUNCTION:
TYPE:
Forbo Finish

Barcode:
SARS to apply barcodes - Not Vendor.

TECHNICAL INFORMATION

Dimensions: 1800 wide x 500mm deep. Height to match Conflex boardroom Table.

Product: Matching or exceeding equal to Barker Steel Conflex Server unit. All specifications to match product without exception.

Colours: Encasement (bottom, top, sides & back) finished in Forbo Linoleum. Drawer Fronts to match Conflex table negative chamfer edge finish.

Bend Profile: Bend profile from extruded aluminium profile.

Local Content: Steel: 100% Local Content. Board: 100% local content.

Supplier: Plasticised sticker fixed out of sight, stating: Supplier, physical address and contact details. All units to carry a minimum 5 year warranty under normal office environement conditions.
The specifications as contained in this document are the minimum SARS requirements. Manufacturer to take accountability to supply high performance, aesthetically elegant product.

Furniture Standards

AGILE FURNITURE SPECIFICATIONS

SARS PHYSICAL FACILITIES SPACE PLANNING

BOARDROOM - TYPE A

Code: NCE-TABLE-02-A-F-S

Created: 28-09-2022
Last Revised: 21-05-2024

Boardroom Table Style A - Varied Lengths x 1.2m.

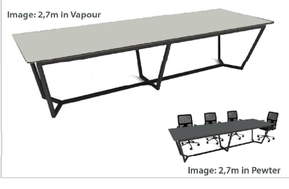

Image: 2,7m in Vapour

Image: 2,7m in Pewter

FINISHES

TOPS - Linoleum
BEAM - Powder coated Ferro Charcoal Grain.
Height - Standard boardroom table height.

POWERSETS

All tables to be supplied with:

D-4 Blade Evo Graphite:
NB: All inserts in black.

- 1x 3 Pin black
- 2x Compact 2 Pin SA
- 1x USB C PD & 1x USB A QC.
- 1x HDMI
- 1x Data Pass Through

Size: Replace **S** with size code

3,6m x 1,2m 12 Seater	NCE-TABLE-02-A-F-**36**	4x Evo
3,2m x 1,2m 10 Seater	NCE-TABLE-02-A-F-**32**	3x Evo
2,7m x 1,2m 8 Seater	NCE-TABLE-02-A-F-**27**	2x Evo
2,4m x 1,2m 6-8 Seater	NCE-TABLE-02-A-F-**24**	1x Evo
1,8m x 1,2m 6 Seater	NCE-TABLE-02-A-F-**18**	1x Evo

CODE Description
NCE-TABLE-02-A-F-S

FUNCTION: NCE workplaces
TYPE:
Cantilever Pan
Style:
Finish:

TOPS Replace **F** with finish code

Forbo Furniture Linoleum: satin matt surface with warm and fine texture finish.

1 - Vapour 4177	NCE-TABLE-02-A-**1**-S
2 - Pewter 4155	NCE-TABLE-02-A-**2**-S
3 - Charcoal 4166	NCE-TABLE-02-A-**3**-S

Barcode:
SARS to apply barcodes - not Vendor.

TECHNICAL INFORMATION

Product Dimensions: Matching or exceeding equal to Barker Street - Sledge - www.barkerstreet.co.za/product/sledge-boardroom-table. 5 Sizes available. All widths 1,2m wide. Lengths 3,6m, 3,2m, 2,7m, 2,4m, 1,8m.

Top: Furniture Linoleum finish available in 3 colour choices. Wood effect square edge. Floating top effect off frame.
Frame: Powder coated Ferro Charcoal Grain steel legs and beams. Adjustable levelling feet for uneven floors. Tapered leg and beam system frame.
Power Set: Design 4 (D-4) Blade Evo in Graphite finish. Components as specified in black. Top CNC cut for perfect fitment of Blade unit. Quantities vary per table size - Sos size coder table. Positions to be verified before cutting (supplied and fitted by Furniture manufacturer).

Local Content: Steel 100% Local Content. Board 100% Local content.
Supplier: Plasticised sticker fixed out of sight, stating: Supplier, physical address and contact details.
Warranty: All units to carry a minimum 10 year warranty under normal boardroom environment conditions. The specifications as contained in this document are the minimum SARS requirements. Barker Street manufacturing specifications take preference and may not be altered by supplier without engagement with SARS prior to quotation.

Furniture Standards

AGILE FURNITURE SPECIFICATIONS

SARS PHYSICAL FACILITIES SPACE PLANNING

BOARDROOM - TYPE B

Code: NCE-TABLE-02-B-F-S

Created: 15-05-2024
Last Revised: 21-05-2024

Boardroom Table Style B - Varied Lengths x 1,2m.

Image: 2,4m in Pewter

Negative Chamfer

Modular Expansion

FINISHES

TOPS - 22mm. Linoleum
BEAM - Powder coated Ferro Charcoal Grain.
Height - Standard boardroom table height.

POWERSETS

All tables to be supplied with:

D-4 Blade Evo Titanium:
NB: All inserts in black.

- 1x 3 Pin black
- 2x Compact 2 Pin SA
- 1x USB C PD & 1x USB A QC.
- 1x HDMI
- 1x Data Pass Through

Size: Replace **S** with size code

4m x 1,2m 12 Seater	NCE-TABLE-02-B-F-**40**	3x Evo
3,2m x 1,2m 10 Seater	NCE-TABLE-02-B-F-**32**	2x Evo
2,4m x 1,2m 8 Seater	NCE-TABLE-02-B-F-**24**	2x Evo
1,8m x 1,2m 6 Seater	NCE-TABLE-02-B-F-**18**	1x Evo
1,2m Ø 4 Seater	NCE-TABLE-02-B-F-**12R**	

CODE Description
NCE TABLE 02 B F S

FUNCTION: NCE workplaces
TYPE:
Cantilever Pan
Style:
Top Finish
Base:

Barcode:
SARS to apply barcodes - not Vendor.

TOPS Replace **F** with finish code

Forbo Furniture Linoleum: satin matt surface with warm and fine texture finish.

1 - Vapour 4177	NCE-TABLE-02-B-**1**-S
2 - Pewter 4155	NCE-TABLE-02-B-**2**-S
3 - Charcoal 4166	NCE-TABLE-02-B-**3**-S

TECHNICAL INFORMATION

Product Dimensions: Matching or exceeding equal to Barker Street - Trihabit - www.barkerstreet.co.za/product/trihabit-boardroom-table. 5 Sizes available. All widths 1,2m wide. Lengths 3,6m, 3,2m, 2,7m, 2,4m, 1,8m.

Top: Furniture Linoleum finish available in 3 colour choices. Wood effect square edge. Floating top effect off frame.
Frame: Powder coated white with polished aluminium. Adjustable levelling feet for uneven floors. Fully tapered leg system.
Power Set: Design 4 (D-4) Blade Evo in Graphite finish. Components as specified in black. Top CNC cut for perfect fitment of Blade unit. Quantities vary per table size - see size table. Positions to be verified before cutting (supplied and fitted by Furniture manufacturer).

Local Content: Steel 100% Local content. Board 100% Local content.
Supplier: Plasticised sticker fixed out of sight, stating: Supplier, physical address and contact details.
Warranty: All units to carry a minimum 10 year warranty under normal boardroom environment conditions. The specifications as contained in this document are the minimum SARS requirements. Barker Street manufacturing specifications take preference and may not be altered by supplier without engagement with SARS prior to quotation.

Building Norms & Standards

FURNITURE (NCE) SPECIFICATIONS

SARS

TABLE: Pivot Stacking Table

Code: TABLE-31-MU-2

Last Revised: 12-05-2022

1500 x 750 Pivot Stacking Table

Image: Pivot Table - "Buy-Out" item.

FINISH White HPL

BUY-OUT ITEM:

Note: TABLE-31-MU-2 is a buy-out item.

SUPPLIER:
TABLE TOPS FURNITURE.

WEB SITE:
http://tabletopsfurniture.co.za/store/product/pivot-table/

PRODUCT:

- Pivot Table
- White HPL 1500x750
- No vanity screen. SARS vendor is to manufacture vanity to SARS standards ensuring compatibility with OEM clip system.
- OEM Cable Management System MUST be supplied.
- Black leg colour to be ordered (not white).
- Chromed Leg and Castor.

CAD Furniture Symbol:

TABLE-31

CODE Description
TABLE 31 MU 2

CATEGORY
CATALOG NO
TYPE
VARIES

Barcode:
SARS to apply barcode - Not Vendor.

TABLE TOPS FURNITURE - PIVOT TABLE

Dimensions: Tabletop: 1500 wide x 750 deep.
White HPL with matching 2mm PVC edging.

Reticulation: Cable Management clips as supplied by Table Top Furniture - see pic above.

Vanity Screen: SARS vendor is to manufacture and supply SARS spec vanity screen to suit clip and fastening system of Pivot table buy-out product. Sizes to strictly match Table Tops Furniture defeat Vanity screen size and connection holes.

Table Legs: As per Buy-Out item, too image supplied above - black leg colour to be ordered, not white.

Supplier: Warranty & Design: Plasticised sticker fixed out of sight, stating: Supplier, physical address and contact details.
All units to carry a minimum 5 year warranty under normal office environement conditions.
The specifications as contained in this document are the minimum SARS requirements. Vendor to take design responsibility & ensure correct specifications.

Furniture Standards

AGILE FURNITURE SPECIFICATIONS

SARS PHYSICAL FACILITIES SPACE PLANNING

BOARDROOM - TYPE C

Code: NCE-TABLE-02-C-F-S

Created: 16-05-2024
Last Revised: 21-05-2024

Boardroom Table Style C - Varied Lengths x 1.2m.

Image: 2,4m in Vapour

FINISHES

TOPS - Linoleum
BEAM - Powder coated & Polished Alu.
Height - Standard boardroom table height.

POWERSETS

All tables to be supplied with:

D-4 Blade Evo Graphite:
NB: All inserts in black.

- 1x 3 Pin black
- 2x Compact 2 Pin SA
- 1x USB C PD & 1x USB A QC.
- 1x HDMI
- 1x Data Pass Through

Size: Replace **S** with size code

3,6m x 1,2m 12 Seater	NCE-TABLE-02-C-F-**36**	3x Evo
3,2m x 1,2m 10-12 Seater	NCE-TABLE-02-C-F-**32**	3x Evo
2,7m x 1,2m 8 Seater	NCE-TABLE-02-C-F-**27**	2x Evo
2,4m x 1,2m 6-8 Seater	NCE-TABLE-02-C-F-**24**	1x Evo
1,8m x 1,2m 6 Seater	NCE-TABLE-02-C-F-**18**	1x Evo

CODE Description
NCE TABLE 02 C F S

FUNCTION: NCE workplaces
TYPE:
Cantilever Pan
Style:
Top Finish
Base:

Barcode:
SARS to apply barcodes - not Vendor.

TOPS Replace **F** with finish code

Forbo Furniture Linoleum: satin matt surface with warm and fine texture finish.

1 - Vapour 4177	NCE-TABLE-02-C-**1**-S
2 - Pewter 4155	NCE-TABLE-02-C-**2**-S
3 - Charcoal 4166	NCE-TABLE-02-C-**3**-S

TECHNICAL INFORMATION

Product Dimensions: Matching or exceeding equal to Barker Street - Trihabit - www.barkerstreet.co.za/product/trihabit-boardroom-table. 5 Sizes available. All widths 1,2m wide. Lengths 3,6m, 3,2m, 2,7m, 2,4m, 1,8m.

Top: Furniture Linoleum finish available in 3 colour choices. Wood effect square edge. Floating top effect off frame.
Frame: Powder coated white with polished aluminium. Adjustable levelling feet for uneven floors. Fully tapered leg system.
Power Set: Design 4 (D-4) Blade Evo in Graphite finish. Components as specified in black. Top CNC cut for perfect fitment of Blade unit. Quantities vary per table size - see size table. Positions to be verified before cutting (supplied and fitted by Furniture manufacturer).

Local Content: Steel 100% Local content. Board 100% Local content.
Supplier: Plasticised sticker fixed out of sight, stating: Supplier, physical address and contact details.
Warranty: All units to carry a minimum 10 year warranty under normal boardroom environment conditions. The specifications as contained in this document are the minimum SARS requirements. Barker Street manufacturing specifications take preference and may not be altered by supplier without engagement with SARS prior to quotation.

ALL PLANS AND DOCUMENTS ARE THE SOLE PROPERTY OF SARS FACILITIES SPACE PLANNING.
NO REPRODUCTION MAY BE MADE WITHOUT THE WRITTEN CONSENT OF SARS FACILITIES.

NOTE : ALL DIMENSIONS MUST BE VERIFIED ON SITE BEFORE THE COMMENCEMENT OF WORK

AMENDMENT SCHEDULE

DATE	NO	AMENDMENT
11-04-'23	Pro 38	Acoustic Box positions updated. Room Names indicated.
21-02-'24	Rev 11	Furniture Survey viewport added.

APPROVALS

CRE Prof Services:

CRE FM Ops:

OCHSA:

DIST:

Security:

CLIENT:

DATE	07/2021
SCALE	1:100 (A1)
DRAWN BY	TP/ACF
ACC MNGR	ACF
BUILD CODE	HO-01-PT
DWG NO	lehae-F-00
REMEDY INC. NUM	
AMEND NO	Rev 11

LEHAE LA SARS

Business Unit
HO Consolidation

Drawing Description
FURNITURE PLAN

Floor Level
LEVEL F-00

SARS

SPACE PLANNING:
PROFESSIONAL SERVICES
CORPORATE REAL ESTATE