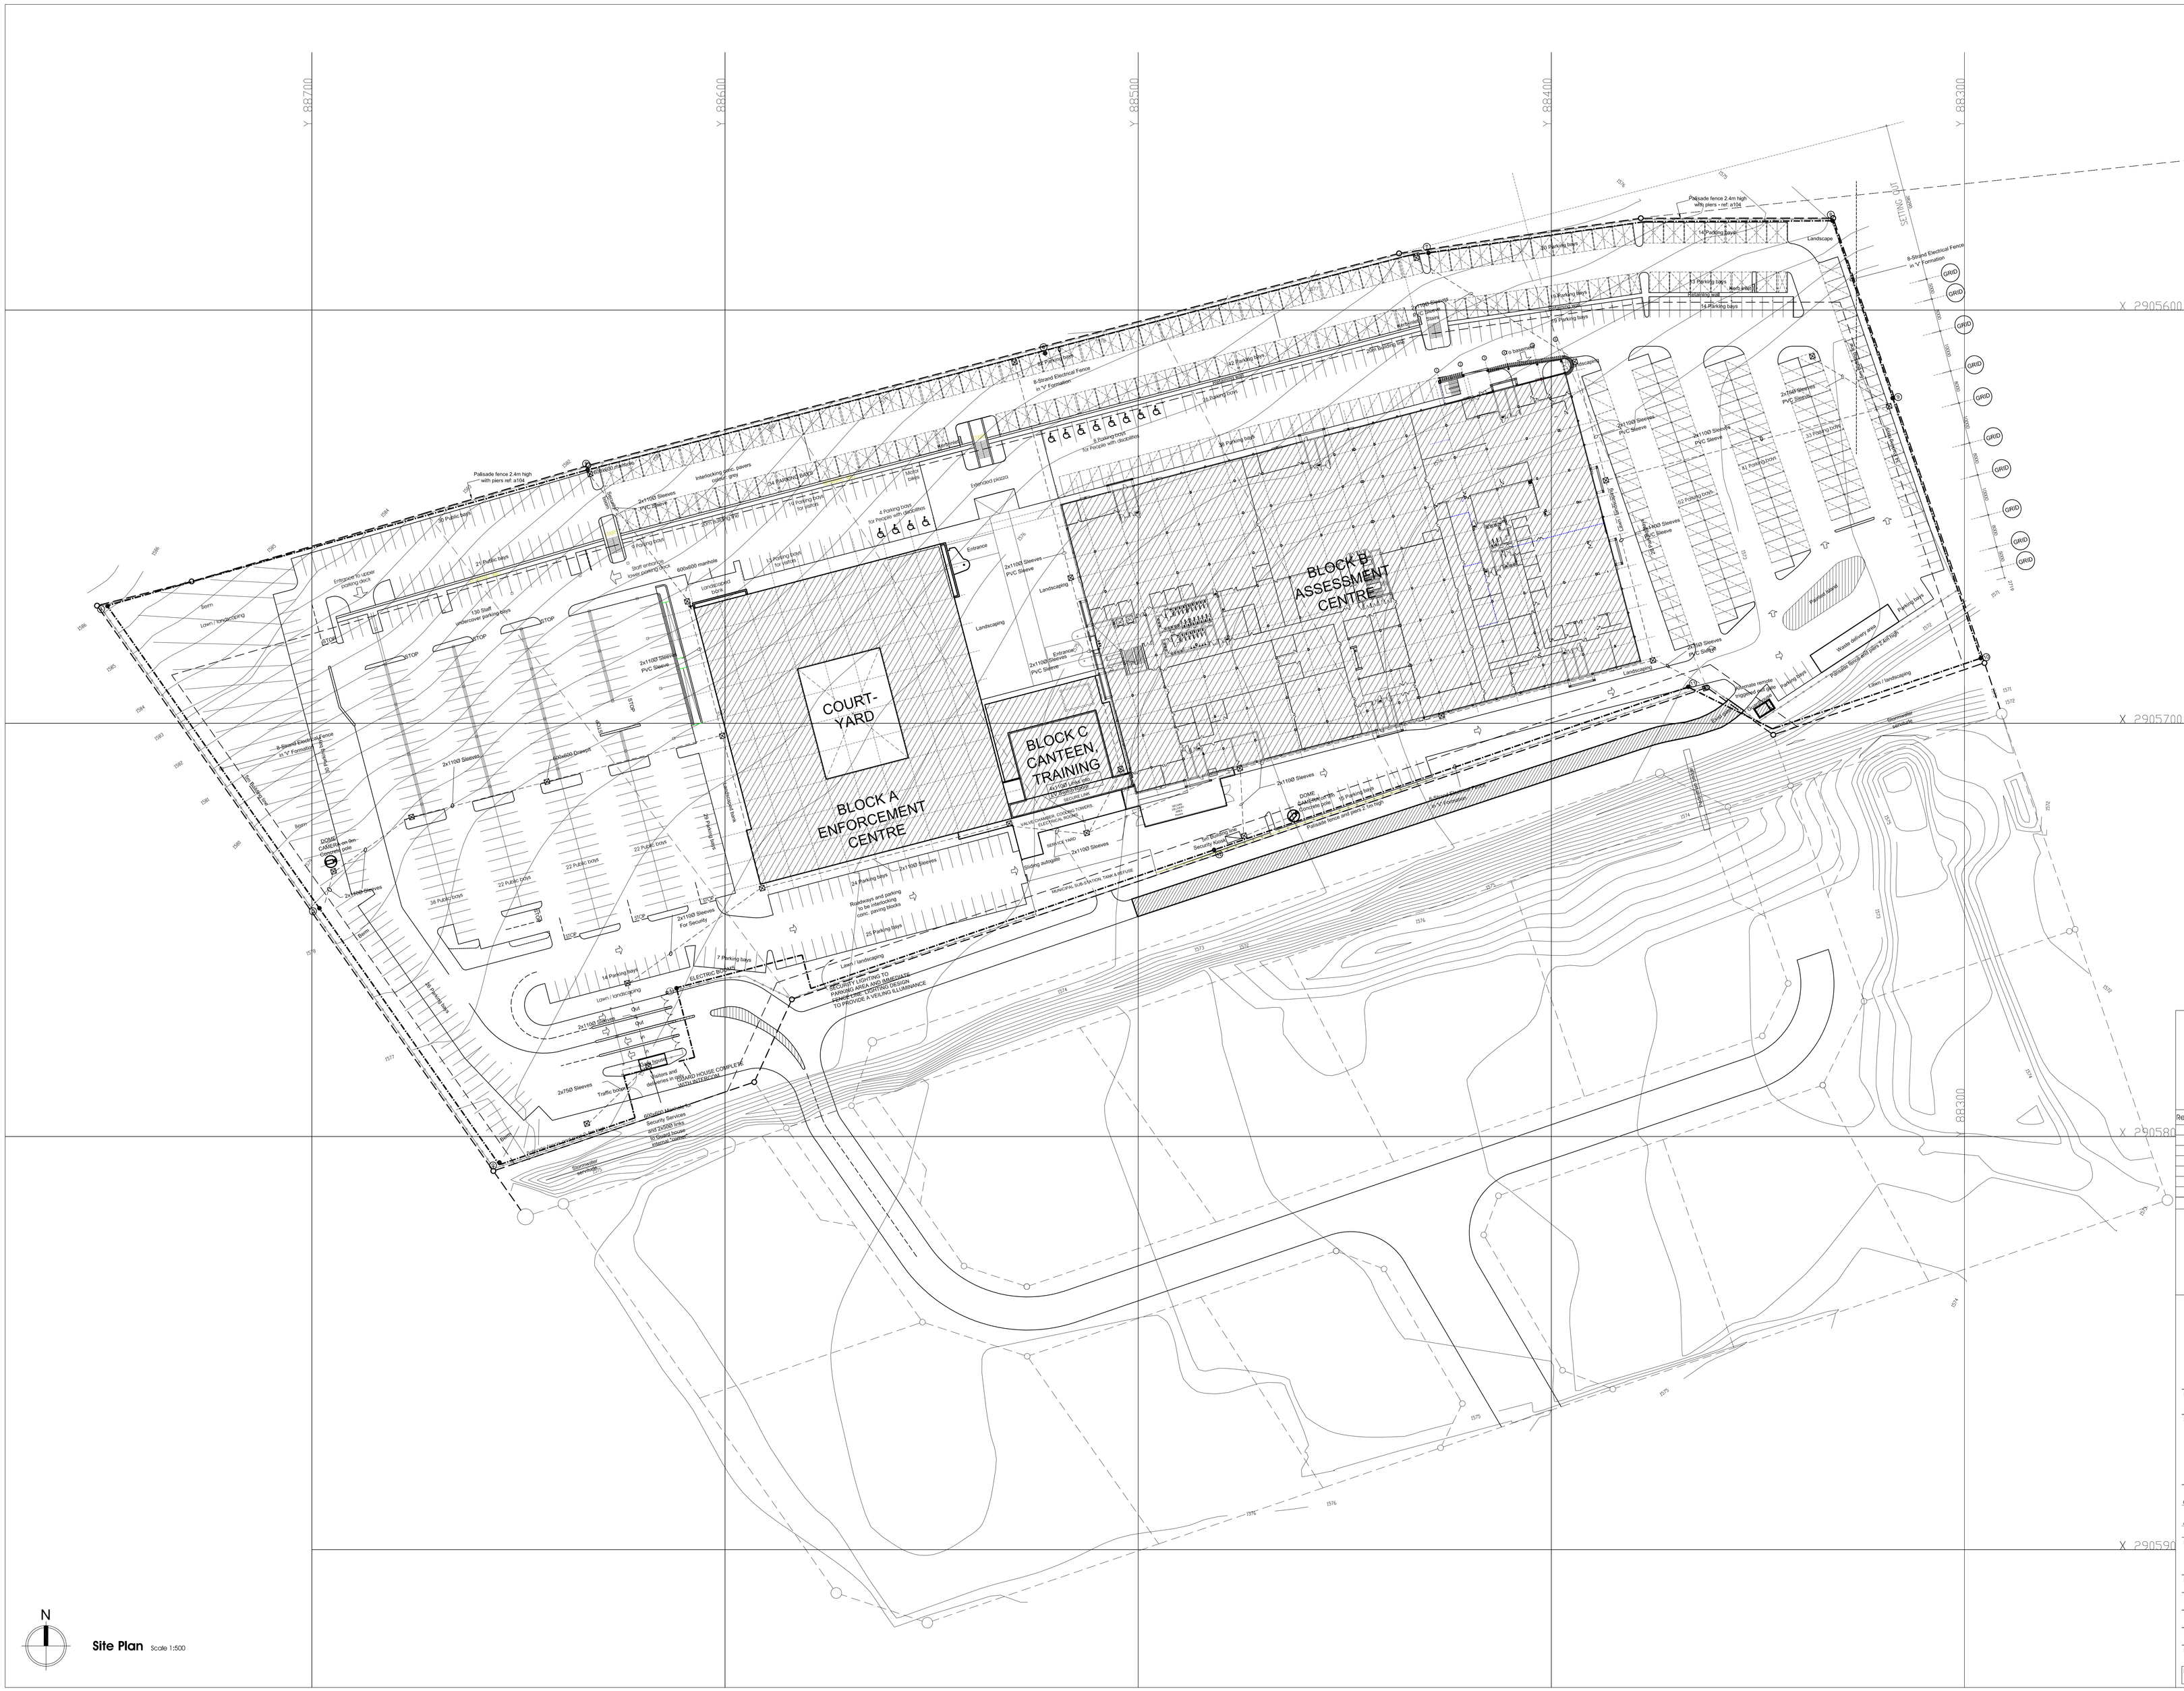

Site Plan Scale 1:500

KEY PLAN

Rev. No.	Date	By	Amendment
-			New addition area for the main entrance and balcony is about 135m2

Client

SARS

Consultant:

Discipline: Architecture

Project:
PROPOSED NEW ADDITION FOR THE MAIN ENTRANCE FOR SARS AT ALBERTON,GAUTENG ON ERF 1087, REDRUTH EXT. 6

Signed by:

Client:

Architect: Marius Meyer

Drawing title:
SITE PLAN

Date:	12 October 2015	Designed	M. Meyer
Stage:	For Information	Drawn	C. Jivane
Scale:	1:500	Checked	M. Meyer
Size:	A0	Revision	A

Dwg No: 0370001C/S/100

Issued for: FOR COUNCIL SUBMISSION