NOTE

THIS DRAWING IS A DEFAULT TEMPLATE OF 3 KITCHEN SIZES (S/M/L) WHICH ARE ALL REVERSIBLE LEFT TO RIGHT PER PROJECT AND INSTALLATION!

THE SHOPFITTER AND CONTRACTOR ARE TO MUTUALLY ENSURE THAT THE ORIENTATION OF THIS KITCHEN UNIT IS CONFIRMED ON THE ARCHITECTURAL DRAWINGS BEFORE ANY MANUFACTURE / INSTALLATION COMMENCES.

FAILURE TO DO SO WILL RESULT IN THE WORK BEING RE-DONE / CORRECTED BY SHOPFITTER AT NO COST TO SARS.

ELECTRICAL NOTES:

- 1x 30A Isolator for Hydroboil next to plugs (under shelf's) VETI 2VW1130D.
- 2x DSO (4x4) under shelf - (1x3 pin, 3x 2pin with earth per DSO) Veti 2VW225 4x4 V-Slim Socket Switch Outlet - White.
- 1x DSO (4x4) behind fridge - (2x 3pin) - Veti 2VW222 4x4 16A Double Socket Switch Outlet - White.
- 1x IP44 SSO (4x2) for 10l under counter geyser - Eurolux Plug Waterproof.

NB: All electrical conduits to be chased into walls and plastered over before any kitchen fit out begins.

HYDROBOIL, GEYSER AND PLUMBING NOTE:

- ZIP HydroBoil 7.5l installation is part of the Shopfitting Specifications and full installation of the Hydroboil - including Electrical wiring, Isolator switch, plumbing and Zip 3 stage filter under sink is to be priced on by the Shop fitter as part of the shopfitting installation.
- The position of the Hydroboil installation is critical and must be installed as dimensioned and at the correct height. The Hydroboil Tap must drip to just off C/L of sink drip tray and must not under any circumstances be fitted to drip over the Franke: Cascade Swivel Chrome mixer tap below. Overflow pipe must be chased into wall to Spazio prior to tiling and fitting Quartz.
- Fitment of the 10L Kwikhot PRX-10-UB under counter geyser is compulsary and forms part of the Shopfitters scope of works. Fitment to include all shut-off valves, master flow pressure valves and drip-trays.
- Fitment of all sinks, tap fitting, piping, lagging, plumbing, etc forms part of the shopfitters scope of works and the shopfitter is to ensure all trades (electrical/plumbing/sewer/etc) are costed for under their pricing for this specification document.

CUPBOARD NOTES:

- All floor cupboard/drawer units are to be standard sizes finished in PG Bison White Melawood.
- All doors to PG Bison Colour schedule with matching PVC 2,5mm edging as specified.
- All units to be fitted with height adjustable feet and clips for mounting front kickplate.
- Unit to be levelled with laser levelling system and to be installed square to vertical against back wall.
- Side closer panels to be scribed for perfect fit.

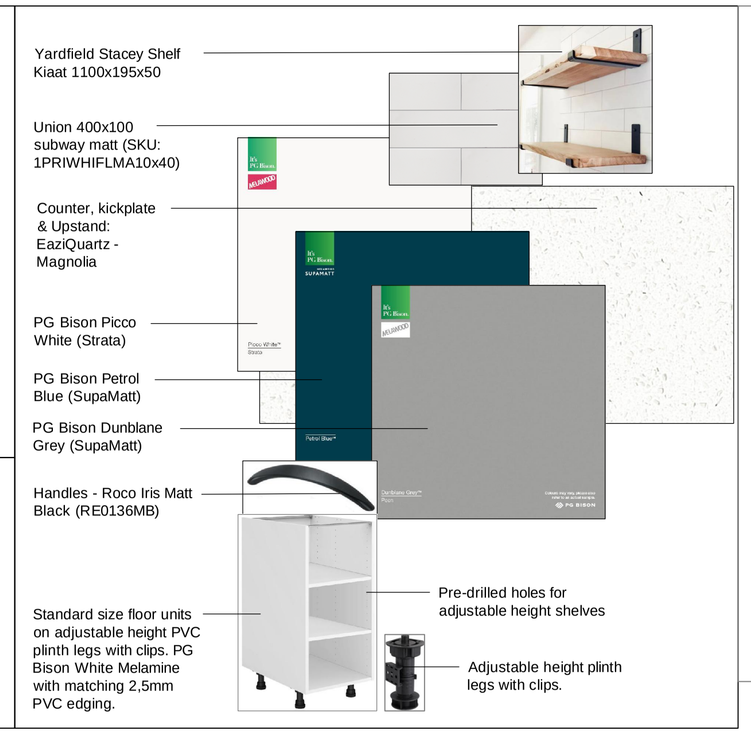

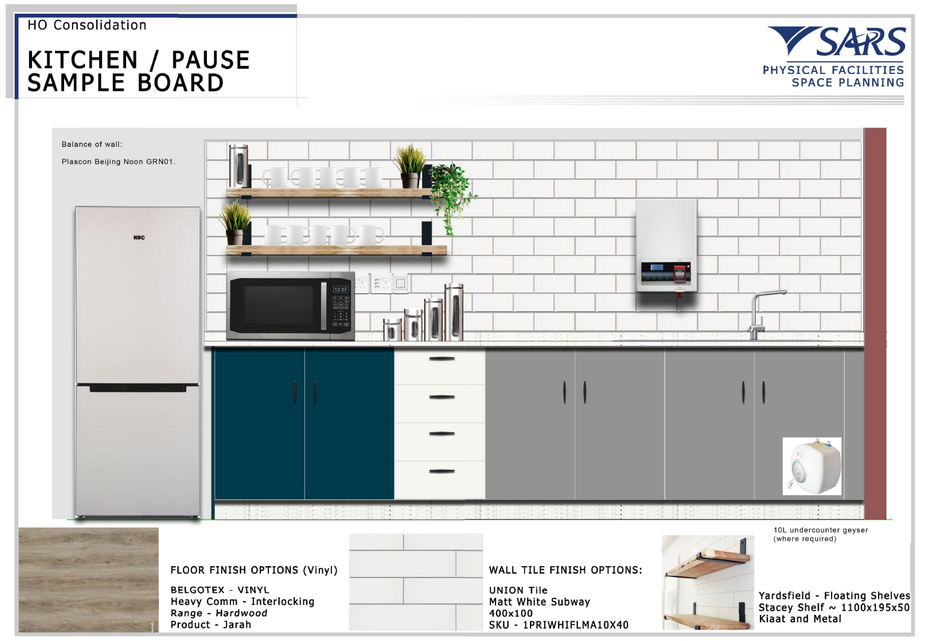

RENDERING - LARGE KITCHEN (with 1 side wall).

FRANKE Projectline Swivel 1150021 Top Lever sink mixer 1/2"

- Ceramic Disks
- Chrome

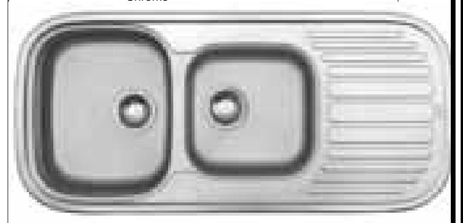

Manufacturer: Franke
Range: Quinline QLX 621-110
Type: 1 & 1/2 drop-in Reversible
Finish: Stainless Steel Satin.
Product Code: 1990006.
Size: 1100mm x 500mm.

Picture showing compulsary fitment of Franke Zip 3 stage filter* and compulsary fitment of 10L Kwikot PRX-10-UB undercounter geyser..

Note fitment of shut off valves and expansion valves!

*Cobra Master pressure valve 250kpa before Zip and geyser is part of finished installation and must be costed by shop fitter as part of scope of works *(*not indicated in photo).*

*Fitment of Franke Spazio F/2 Dbl Bowl waste pipe: Product Code: 1120009 is part of finished installation and must be costed by shop fitter as part of scope of works. *(*not indicated in photo).*

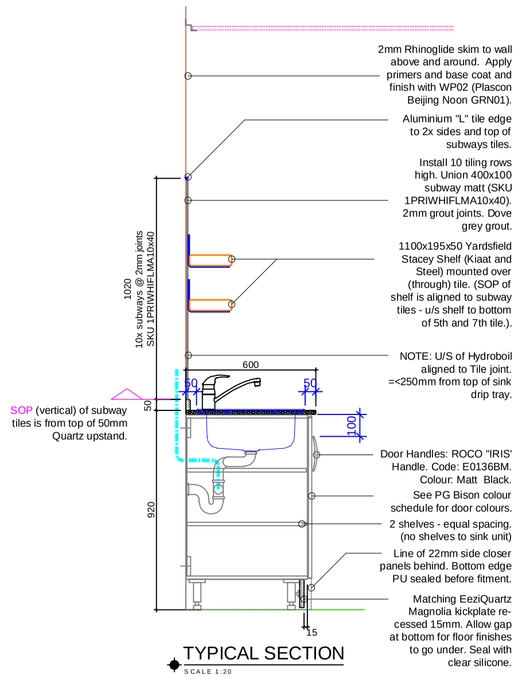

TYPICAL SECTION
SCALE 1:20

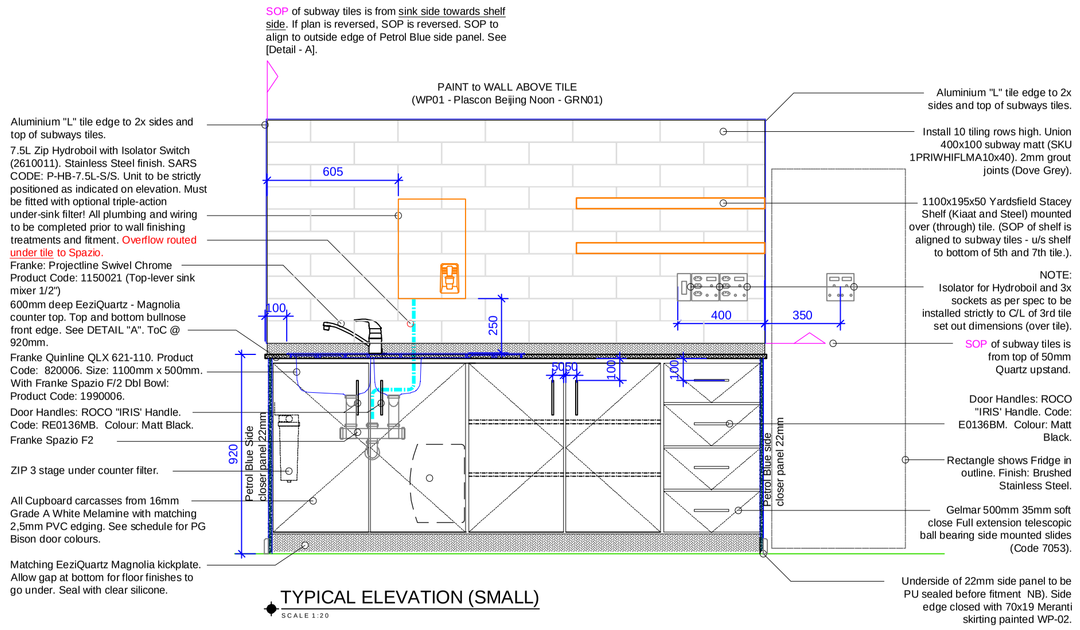

TYPICAL ELEVATION (SMALL)
SCALE 1:20

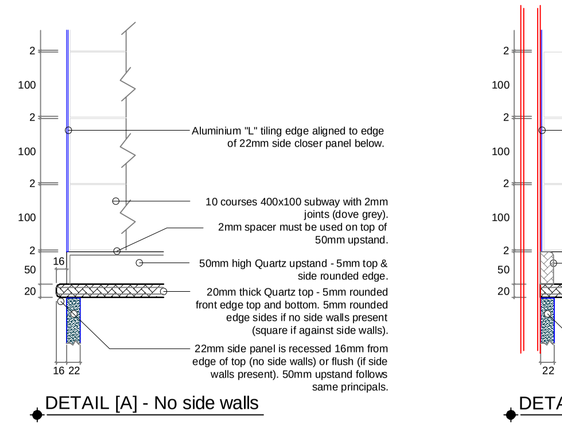

DETAIL [A] - No side walls

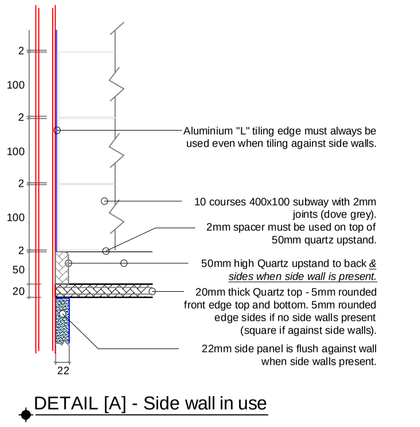

DETAIL [A] - Side wall in use

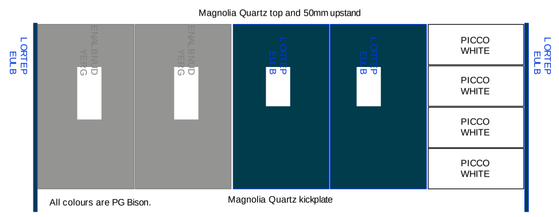

PG BISON COLOUR SCHEDULE: SMALL KITCHEN

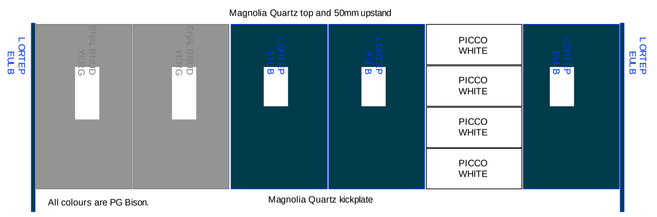

PG BISON COLOUR SCHEDULE: MEDIUM KITCHEN

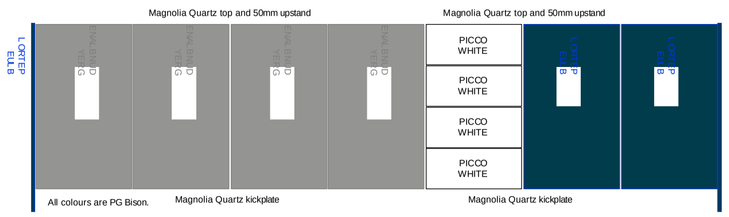

PG BISON COLOUR SCHEDULE: LARGE KITCHEN

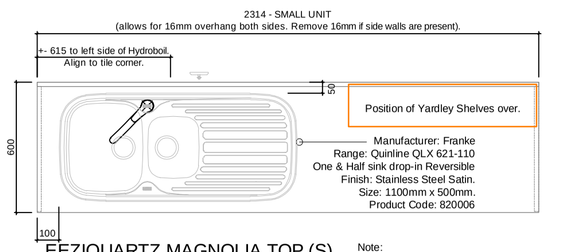

EEZIQUARTZ MAGNOLIA TOP (S)
SCALE 1:20

Note:
- 50mm high upstand to back wall. Upstand to be fitted before wall tile.
- If side walls are in place, a 50mm upstand is required against side walls as well.

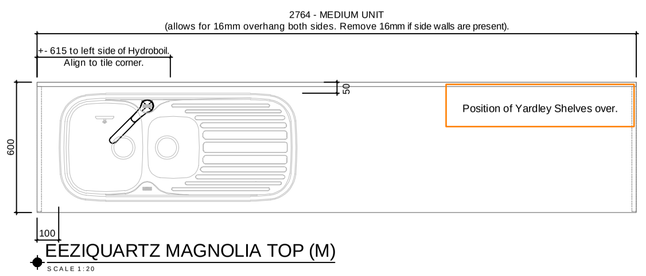

EEZIQUARTZ MAGNOLIA TOP (M)
SCALE 1:20

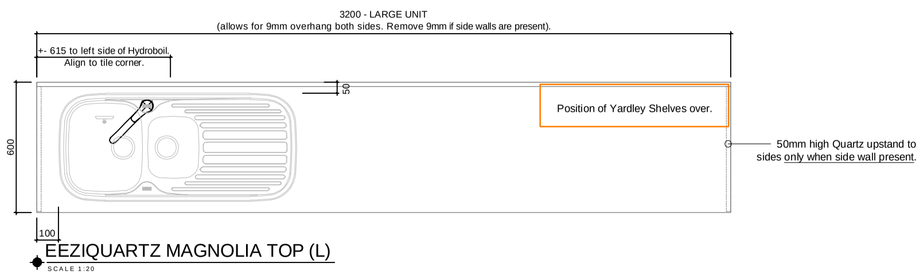

EEZIQUARTZ MAGNOLIA TOP (L)
SCALE 1:20

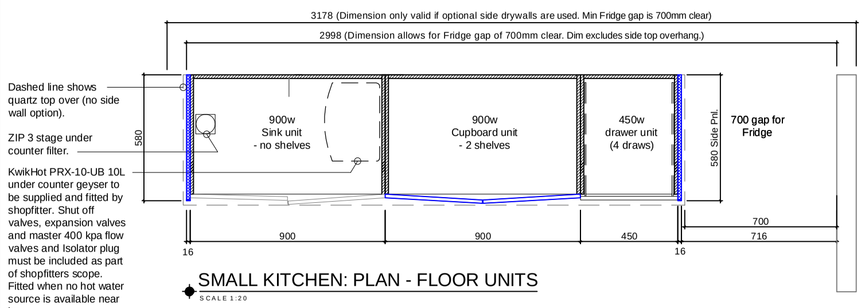

SMALL KITCHEN: PLAN - FLOOR UNITS
SCALE 1:20

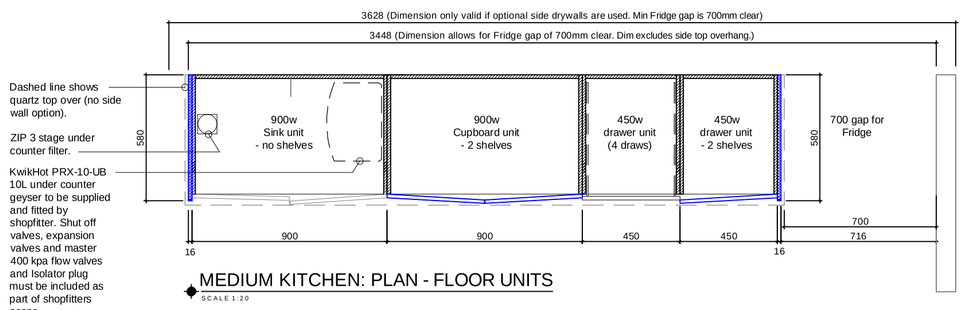

MEDIUM KITCHEN: PLAN - FLOOR UNITS
SCALE 1:20

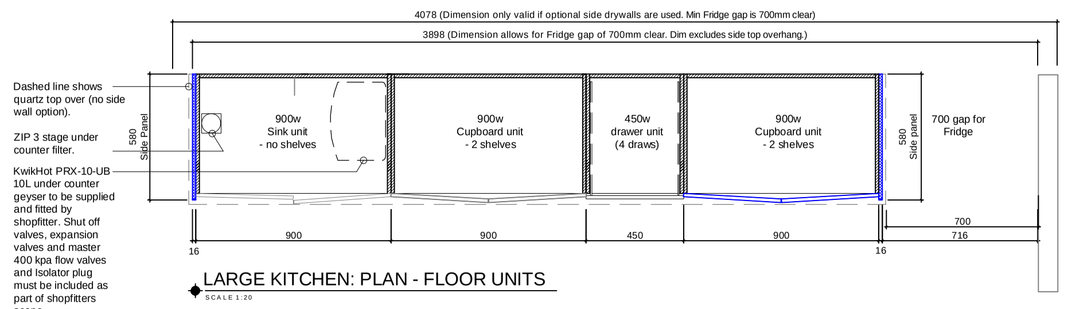

LARGE KITCHEN: PLAN - FLOOR UNITS
SCALE 1:20

ALL PLANS AND DOCUMENTS ARE THE SOLE PROPERTY OF SARS FACILITIES SPACE PLANNING. NO REPRODUCTION MAY BE MADE WITHOUT THE WRITTEN CONSENT OF SARS FACILITIES.

NOTE : ALL DIMENSIONS MUST BE VERIFIED ON SITE BEFORE THE COMMENCEMENT OF WORK

AMENDMENT SCHEDULE

DATE	NO	AMENDMENT
03/11/2023	Rv 14	Kitchen Standards updates to new NCE corporate spec.

SCALE	As Shown (A1)
DRAWN BY	SARS
Revision Control	14.0

REFERENCE DRAWINGS

DRAWING CATEGORY
SHOPFITTING - New Style

DESCRIPTION
KITCHENETTE: WET 1 NCE

REFERENCE CODE	PAGE
SF-05-KITC-WET-N1	1 of 1

SARS
Space Planning & Building Facilities Management